

MONUMENT RECORD
State of Indiana - County of Monroe

Section: 11

Township: 7 North

Range: 1 West

Corner ID: CI Cr S-05


Monument Description & Remarks: Found 3/4" diameter Iron Pipe at North 1/4 corner of section. Iron pipe was marked with orange, yellow and pink flagging. Survey marker set 4' up on metal fence post (point B).

References On File: Will Sowder Minor Subdivision, prepared by Lee Utt, R.L.S., dated March 17, 1998.

RECOVERY TIE DRAWING


Field Book 00-01 Page No. 14

USGS Allens Creek Quad

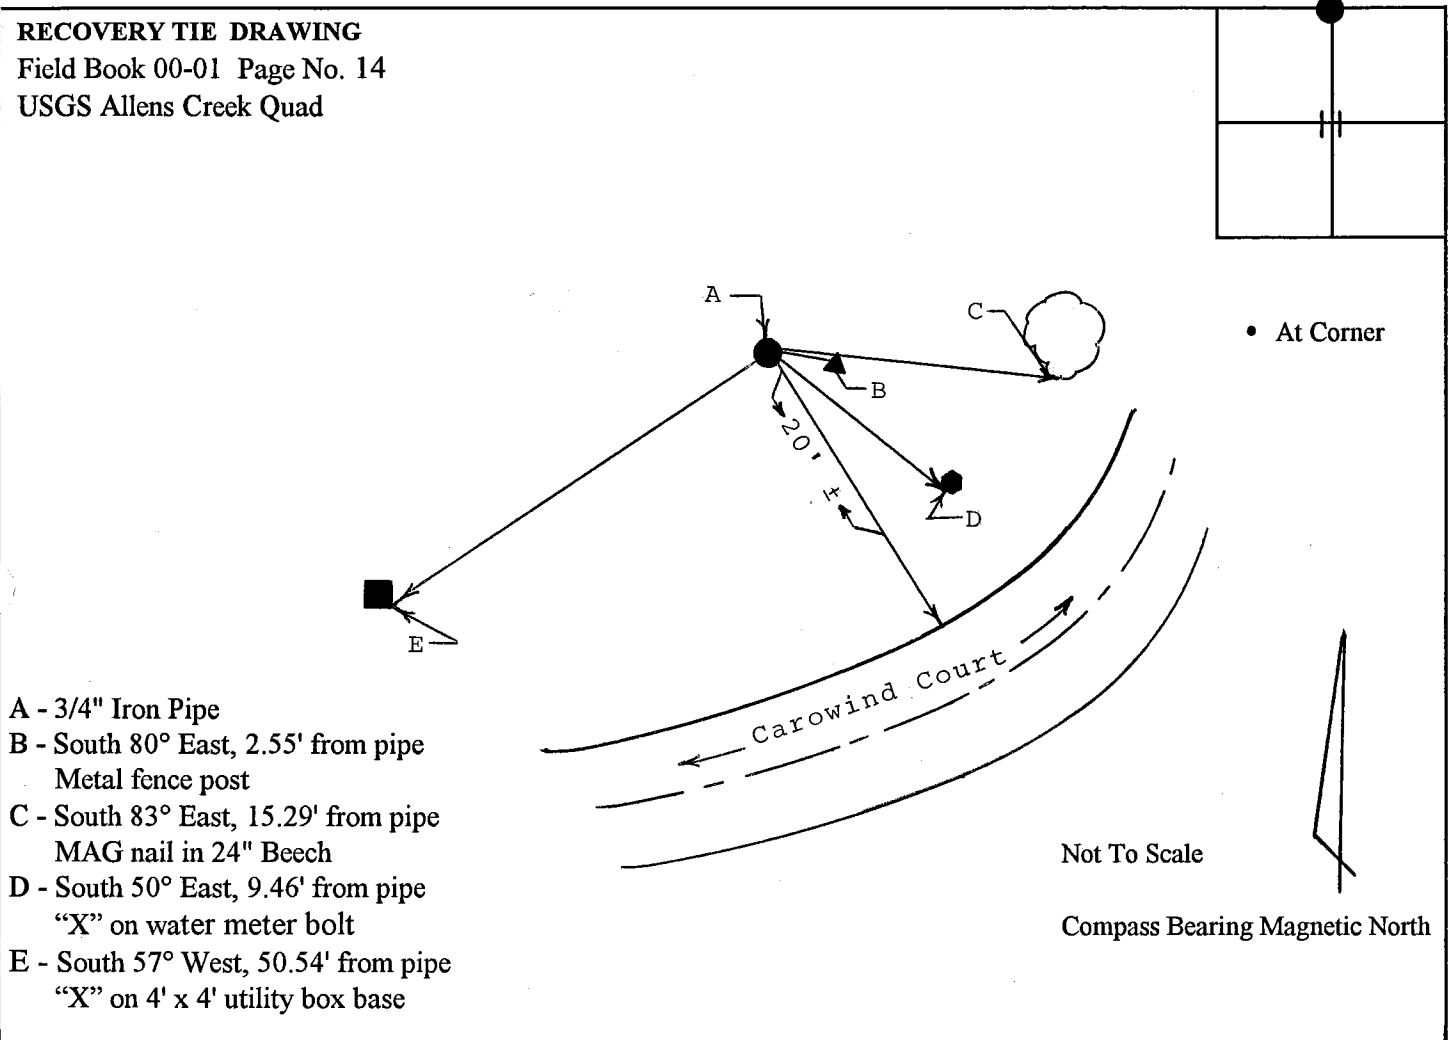

I, Kevin P. Enright, Monroe County Surveyor, hereby certify that this document was prepared under my direction in accordance with the provisions of Section 36-2-2-1 of the Indiana Code; and the above data is given under my hand and seal this 25th day of February, 2000.

Kevin P. Enright

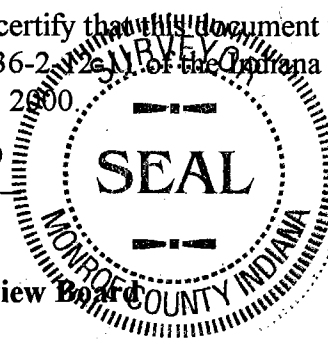

Administered by the Monroe County Surveyor Review Board

Date: 5-24-00